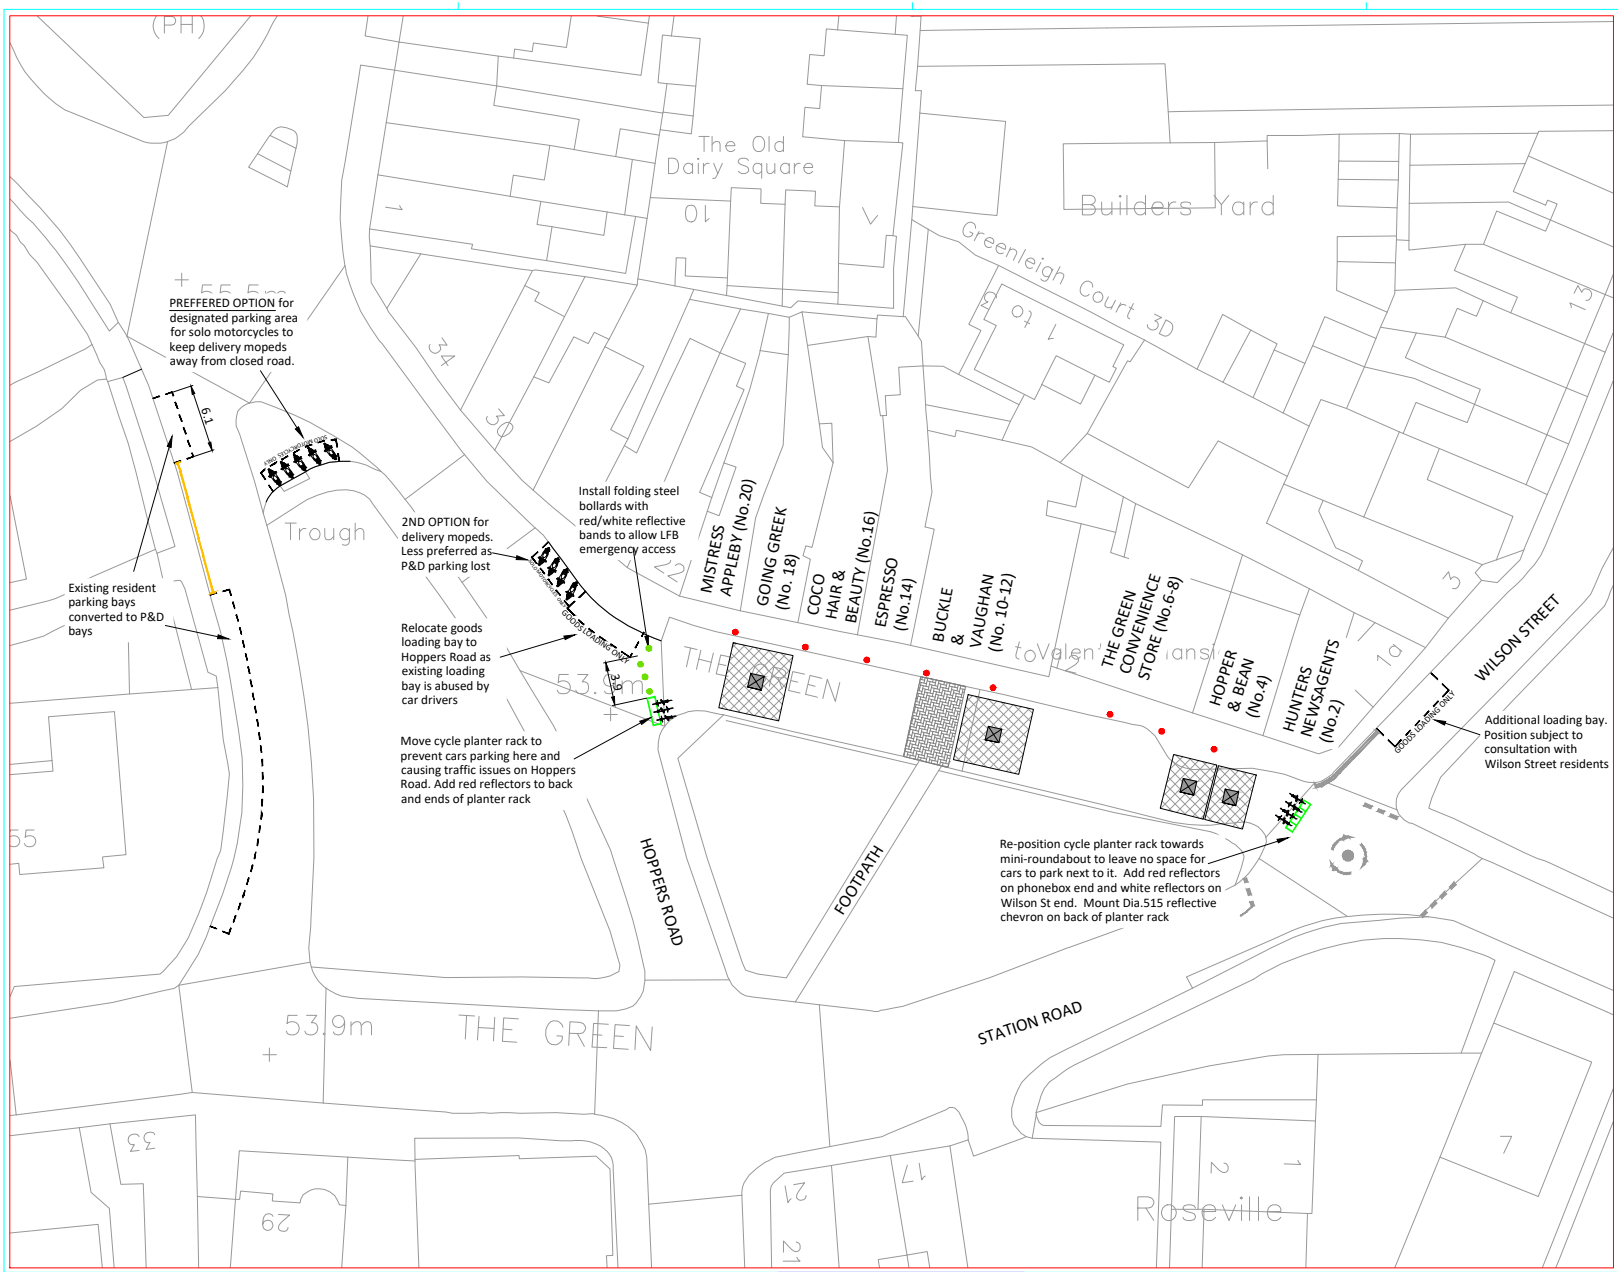

NOTES

1. DO NOT SCALE FROM THIS DRAWING.
2. ANY ERRORS OR OMISSIONS TO BE BROUGHT TO THE ENGINEERS ATTENTION IMMEDIATELY FOUND.
3. ALL DIMENSIONS ARE IN MILLIMETRES UNLESS OTHERWISE SHOWN.
4. ALL LEVELS ARE IN METRES AND RELATE TO ORDNANCE DATUM LEVEL UNLESS NOTED OTHERWISE.
5. THIS DRAWING IS TO BE READ IN CONJUNCTION WITH ALL OTHER DRAWINGS IN THE SAME SERIES.

KEY

- PROPOSED FOLDING BOLLARDS FOR EMERGENCY ACCESS
- REMOVE CAST IRON BOLLARDS TO INCREASE FOOTWAY SPACE AND PROVIDE MORE SPACE FOR LFB EMERGENCY ACCESS

Rev	Revision details	Date

STATUS
IMPLEMENTATION

CLIENT
LONDON BOROUGH OF ENFIELD

JOB TITLE
THE GREEN N21 PERMANENT ROAD CLOSURE FOR OUTSIDE DINING

DRAWING TITLE
POST CONSULTATION DRAFT LAYOUT

ENFIELD Council

DESIGNED:-	DRAWN:-	DATE:-
MD	MD	JUN 2021
SCALE:-	PLOT SCALE:-	CHECKED:-
1:200	1:1	

DRAWING NO. THE GREEN/003

A1